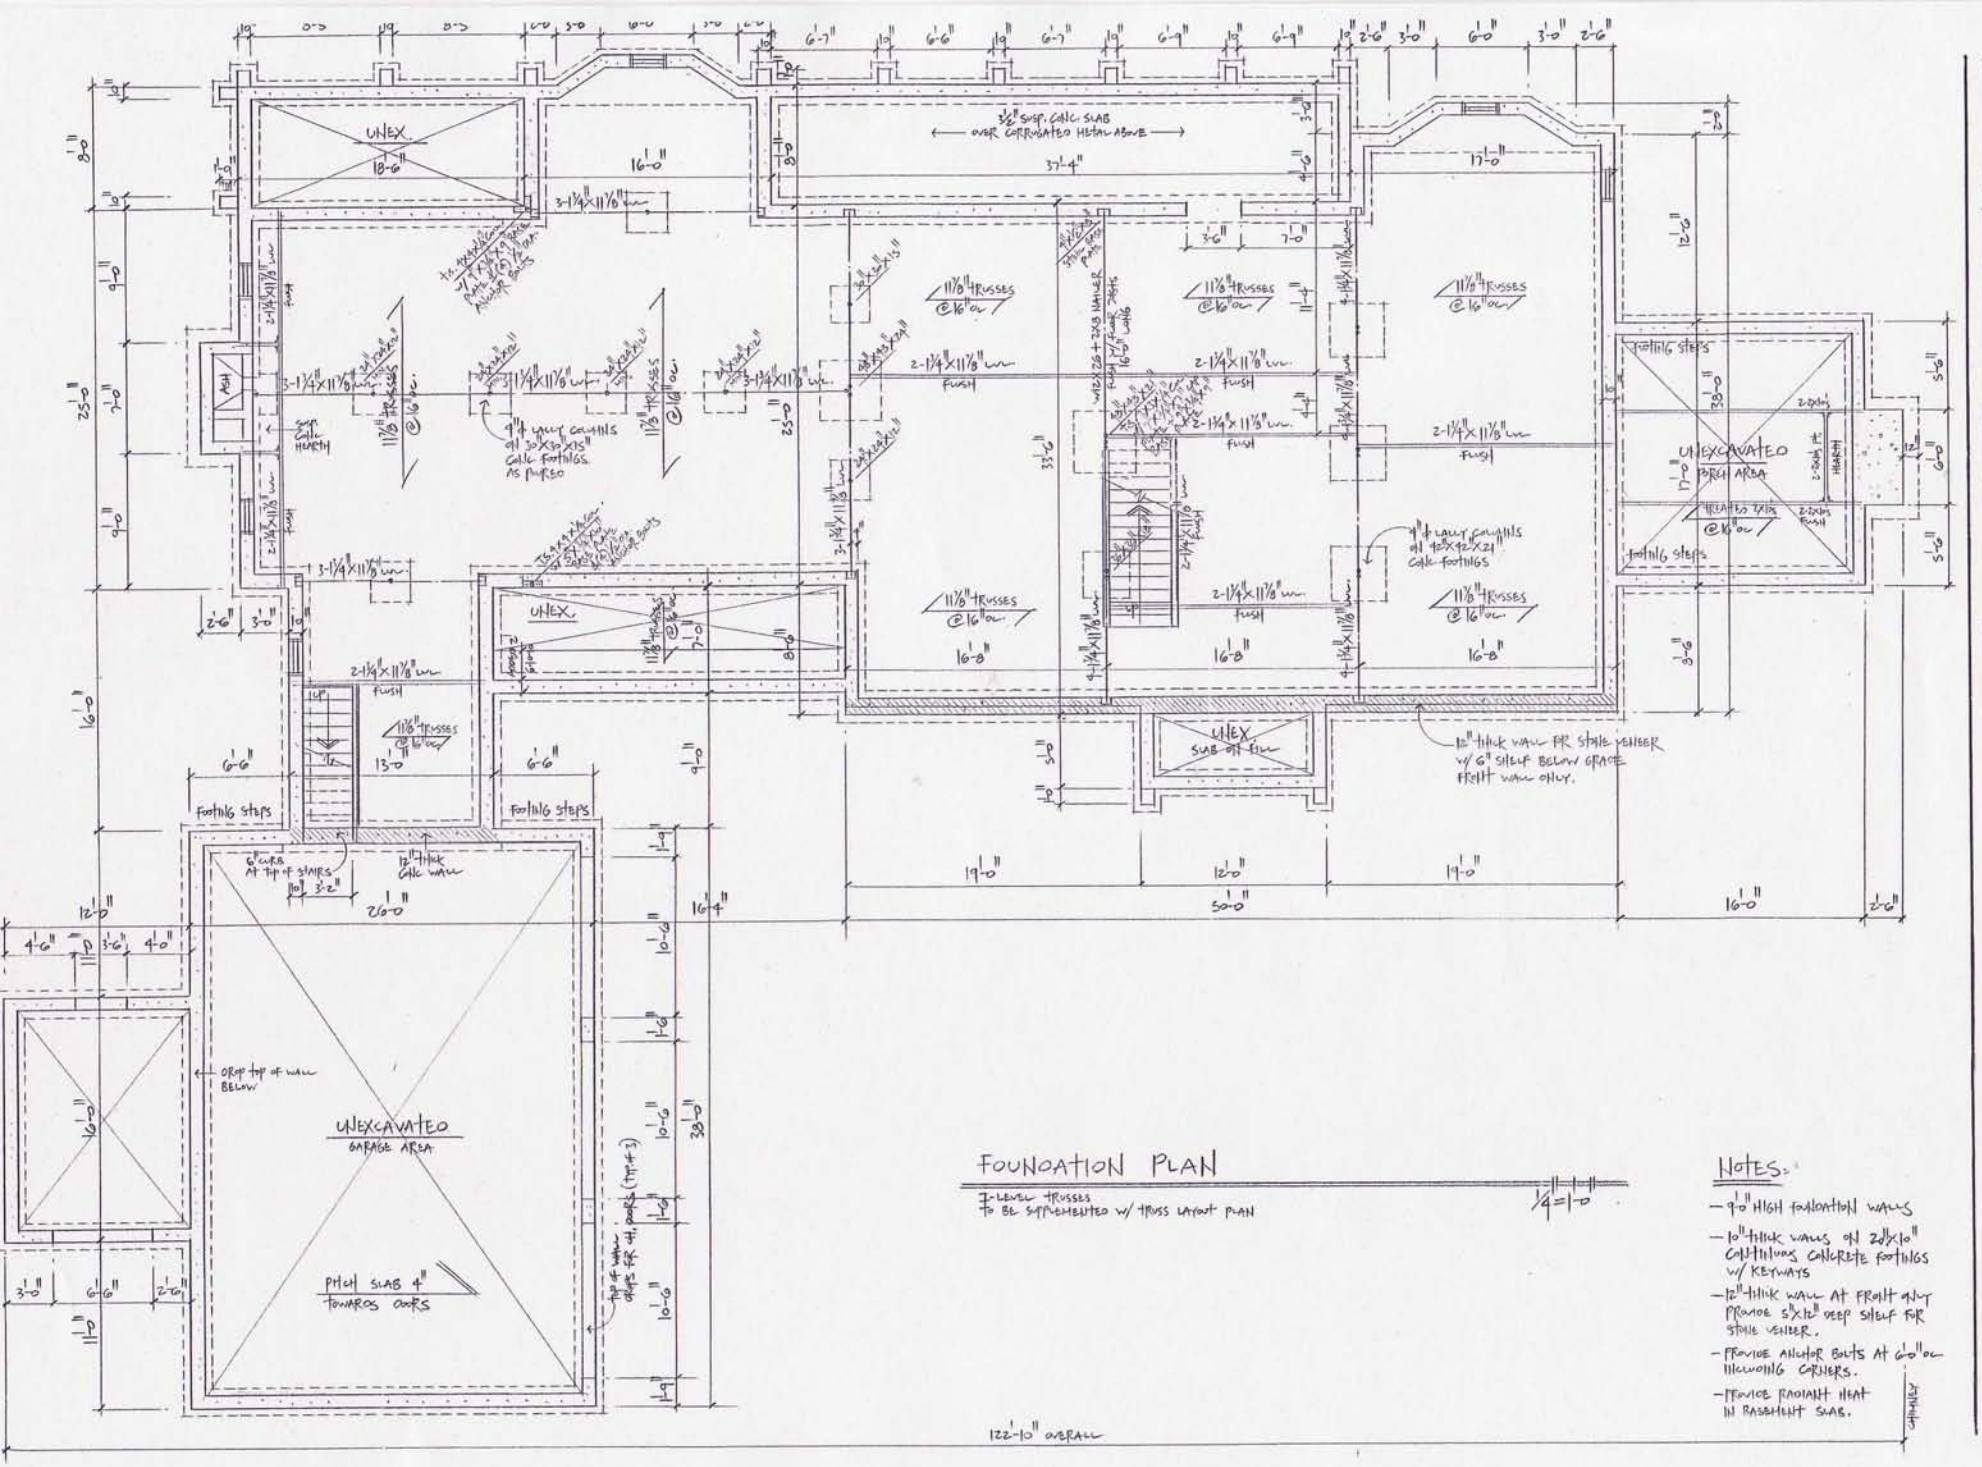

FOUNDATION PLAN

1-level trusses to be supplemented w/ truss layout plan

1/4"=1'-0"

NOTES:

- 9'-0" high foundation walls
- 10" thick walls on 24"x10" continuous concrete footings w/ keyways
- 12" thick wall at front only provide 5"x12" deep shelf for stone veneer.
- Provide anchor bolts at 6'-0" o.c. including corners.
- Provide radiant heat in basement slab.

SCOTT N. LEE
-Residential Design
-Construction Drawings
-Architectural Rendering
411 Shawnee Avenue
West Mifflin, Pennsylvania 15122

DATE: 4-5-10

REVISED: 4-12-10
5-16-10

SCOTT N. LEE
803-327-0223
FAX:
803-328-9294

SCALE: 1/4"=1'-0"

3
FOUNDATION PLAN