REAR ELEVATION

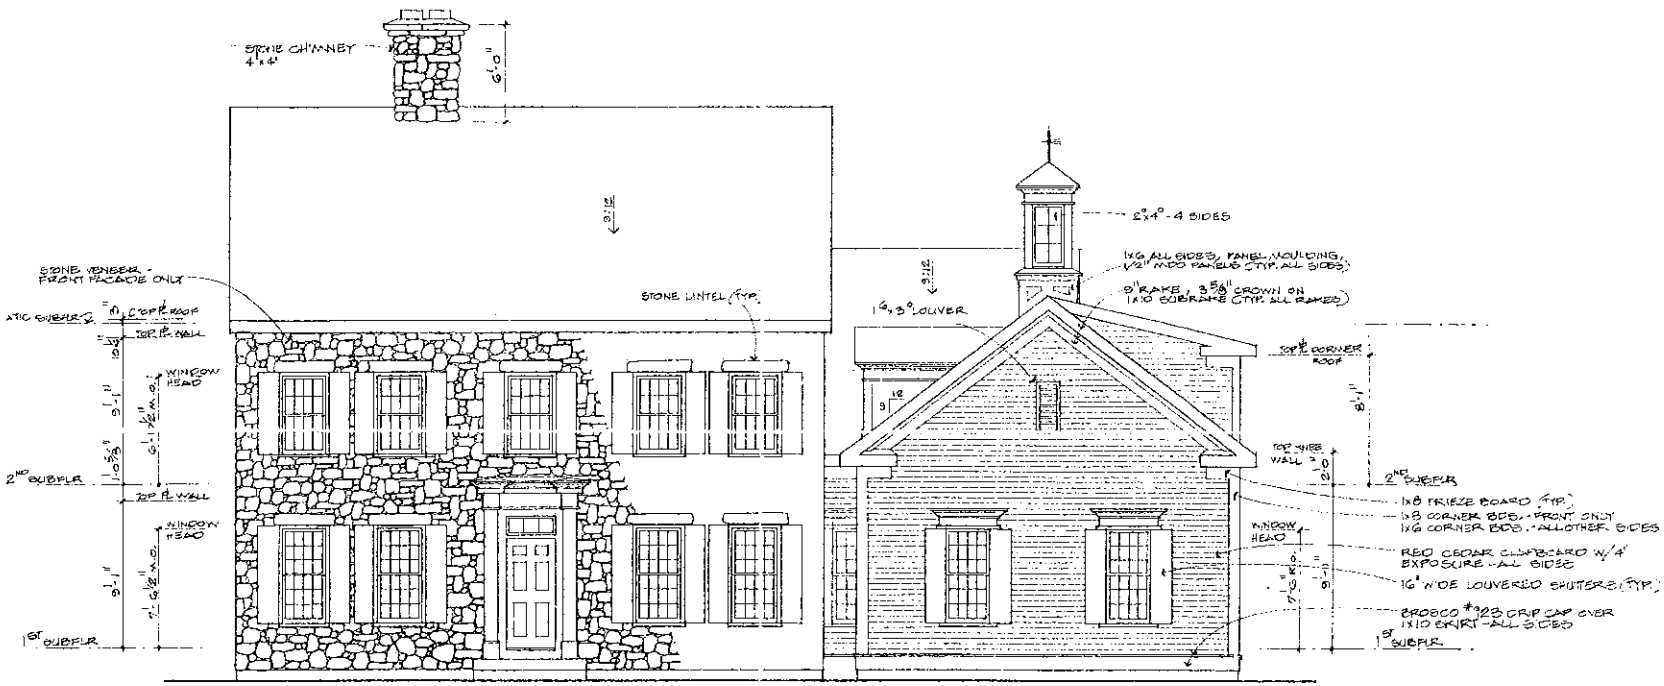

FRONT ELEVATION

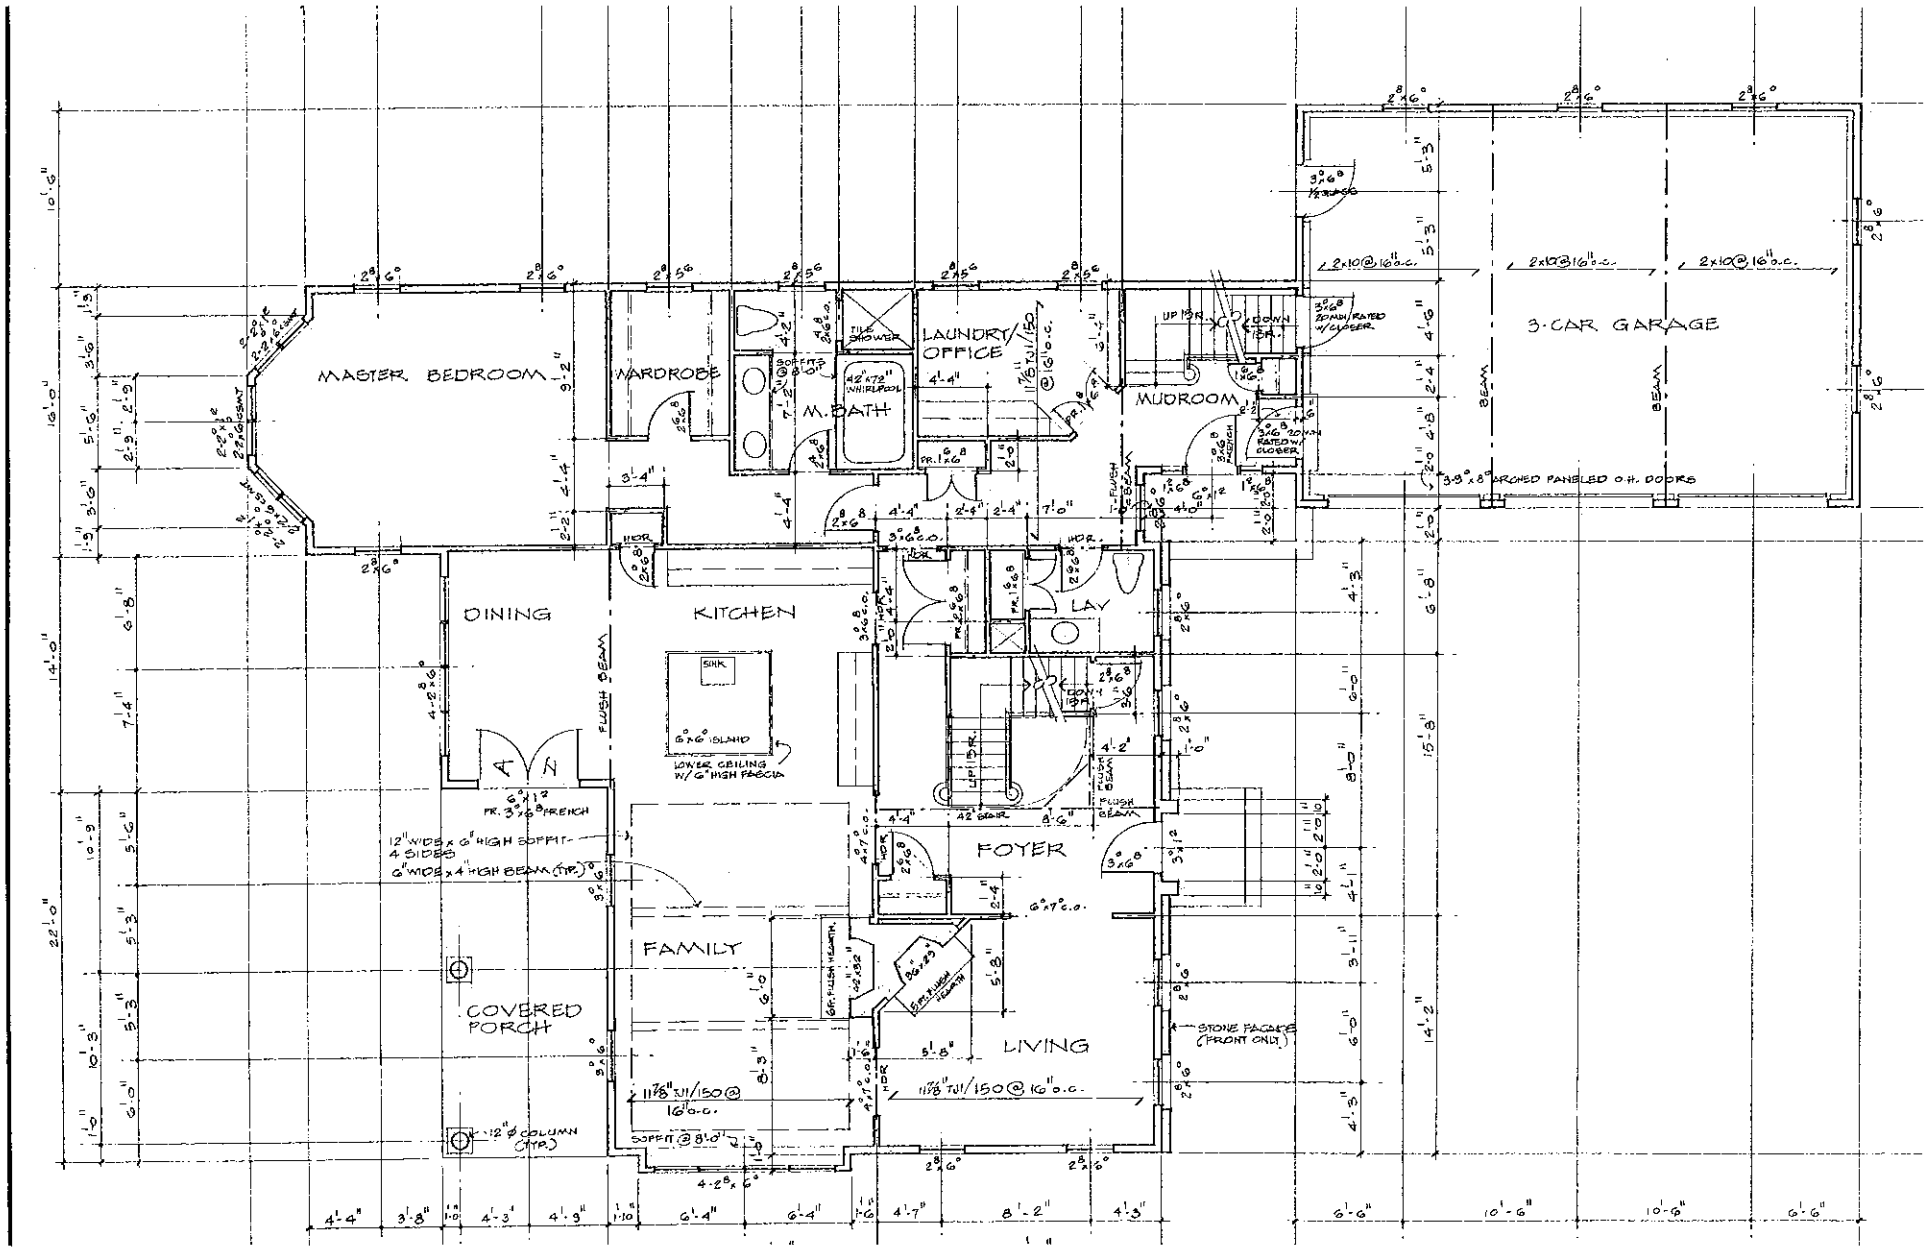
MASTER BEDROOM
WARDROBE
M. BATH
42"x72" WHIRLPOOL
TILE SHOWER
LAUNDRY/ OFFICE
MUDROOM
3-CAR GARAGE
2x10@16" o.c.
3-3"x8" ARCHED PANELED O.H. DOORS
DINING
KITCHEN
SINK
6"x6" ISLAND
LOWER CEILING W/ 6" HIGH FASCIA
FLUSH BEAM
PR. 3"x8" FRENCH
12" WIDE x 6" HIGH SOFFIT 4 SIDES
6" WIDE x 4" HIGH BEAM (TYP.)
COVERED PORCH
12" ø COLUMN (TYP.)
FAMILY
11 7/8" TJI/150 @ 16" o.c.
SOFFIT @ 8'-0"
FOYER
LIVING
STONE FACING (FRONT ONLY)

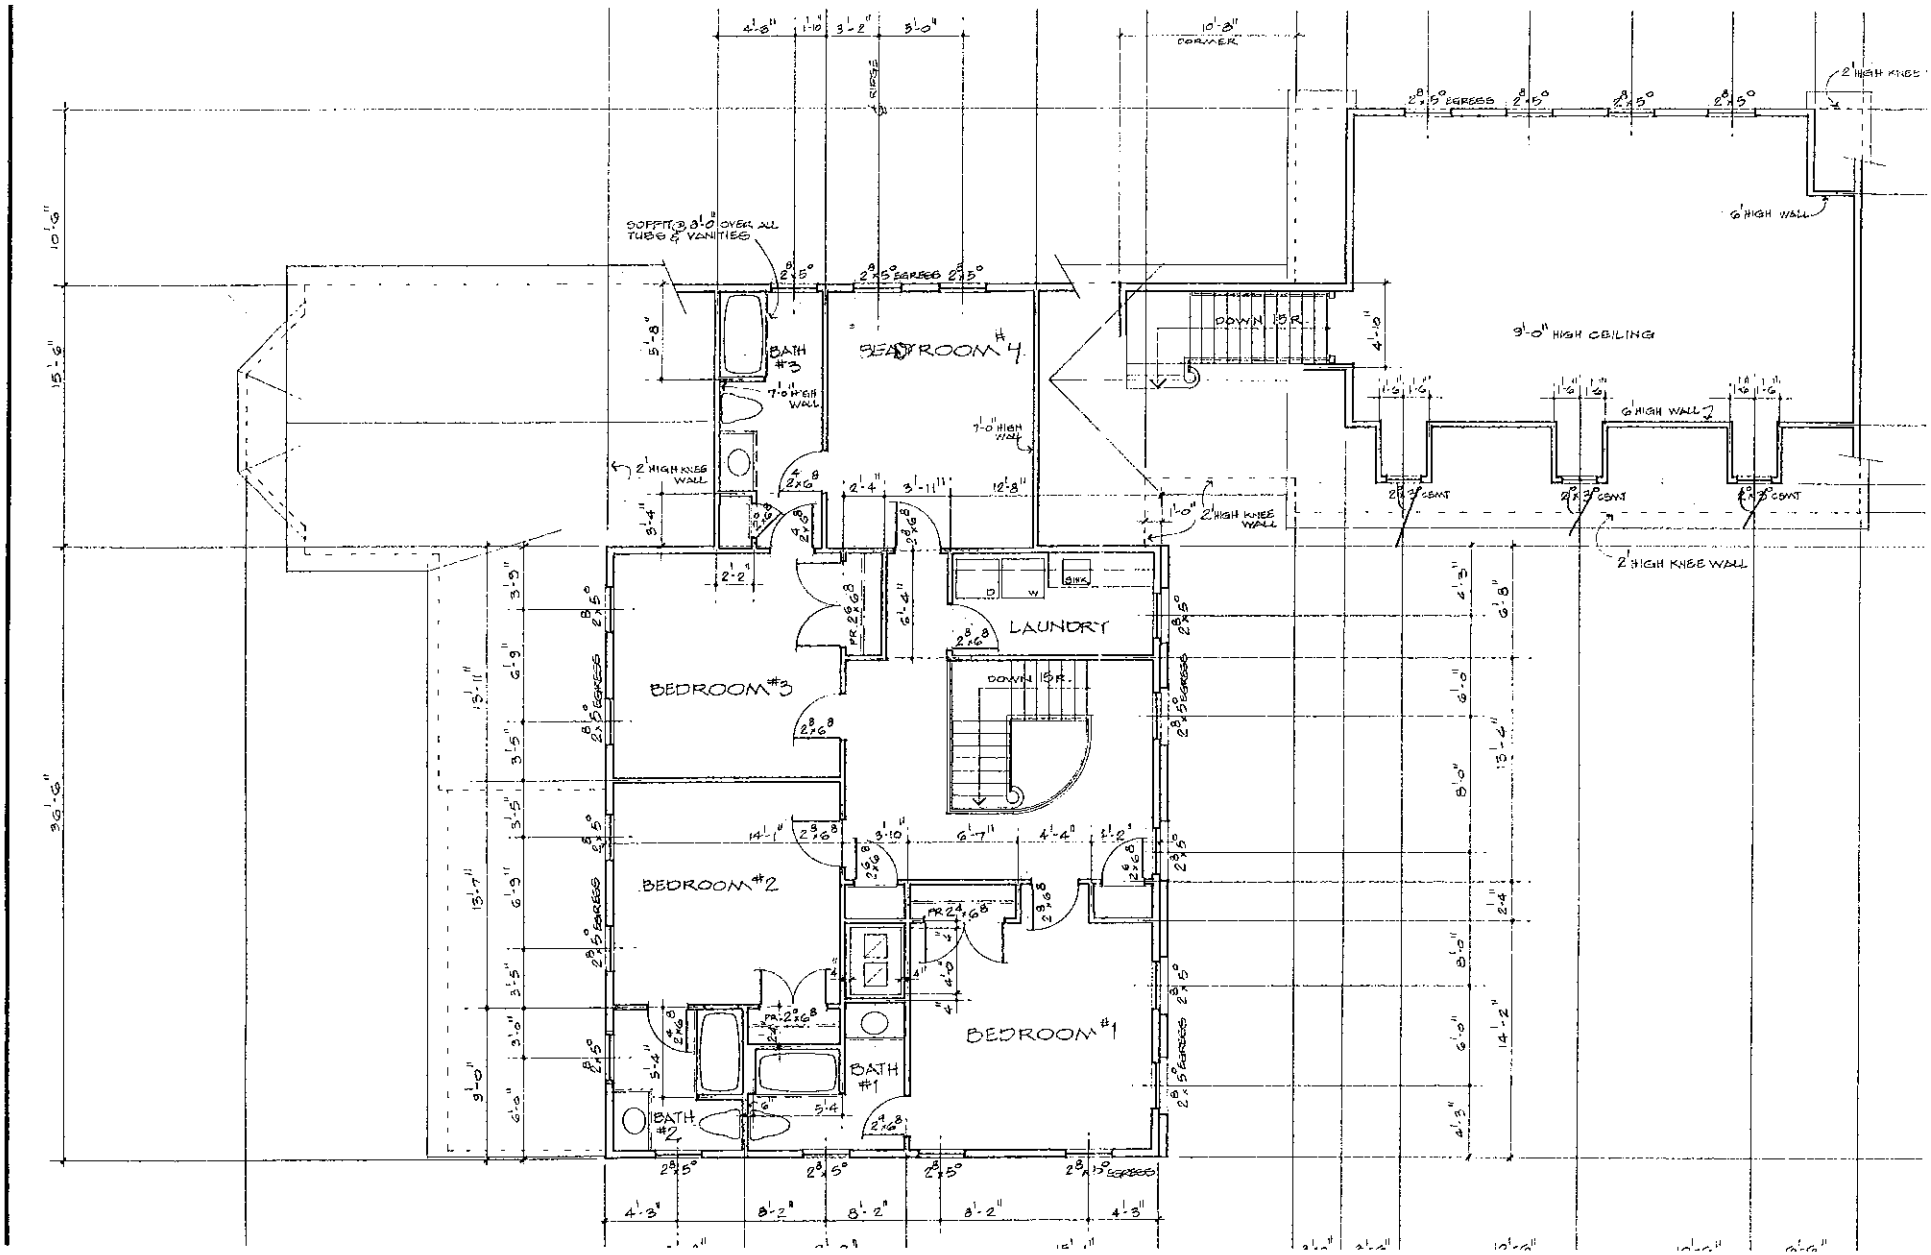
BEDROOM #4
BATH #3
BEDROOM #3
BEDROOM #2
BEDROOM #1
BATH #1
BATH #2
LAUNDRY
DOWN 15 R.
SOFFIT @ 8'-0" OVER ALL TUBS & VANITIES
7'-0" HIGH WALL
2' HIGH KNEE WALL
6' HIGH WALL
9'-0" HIGH CEILING
2x5 EGRESS
10'-8" CORNER
RIDGE